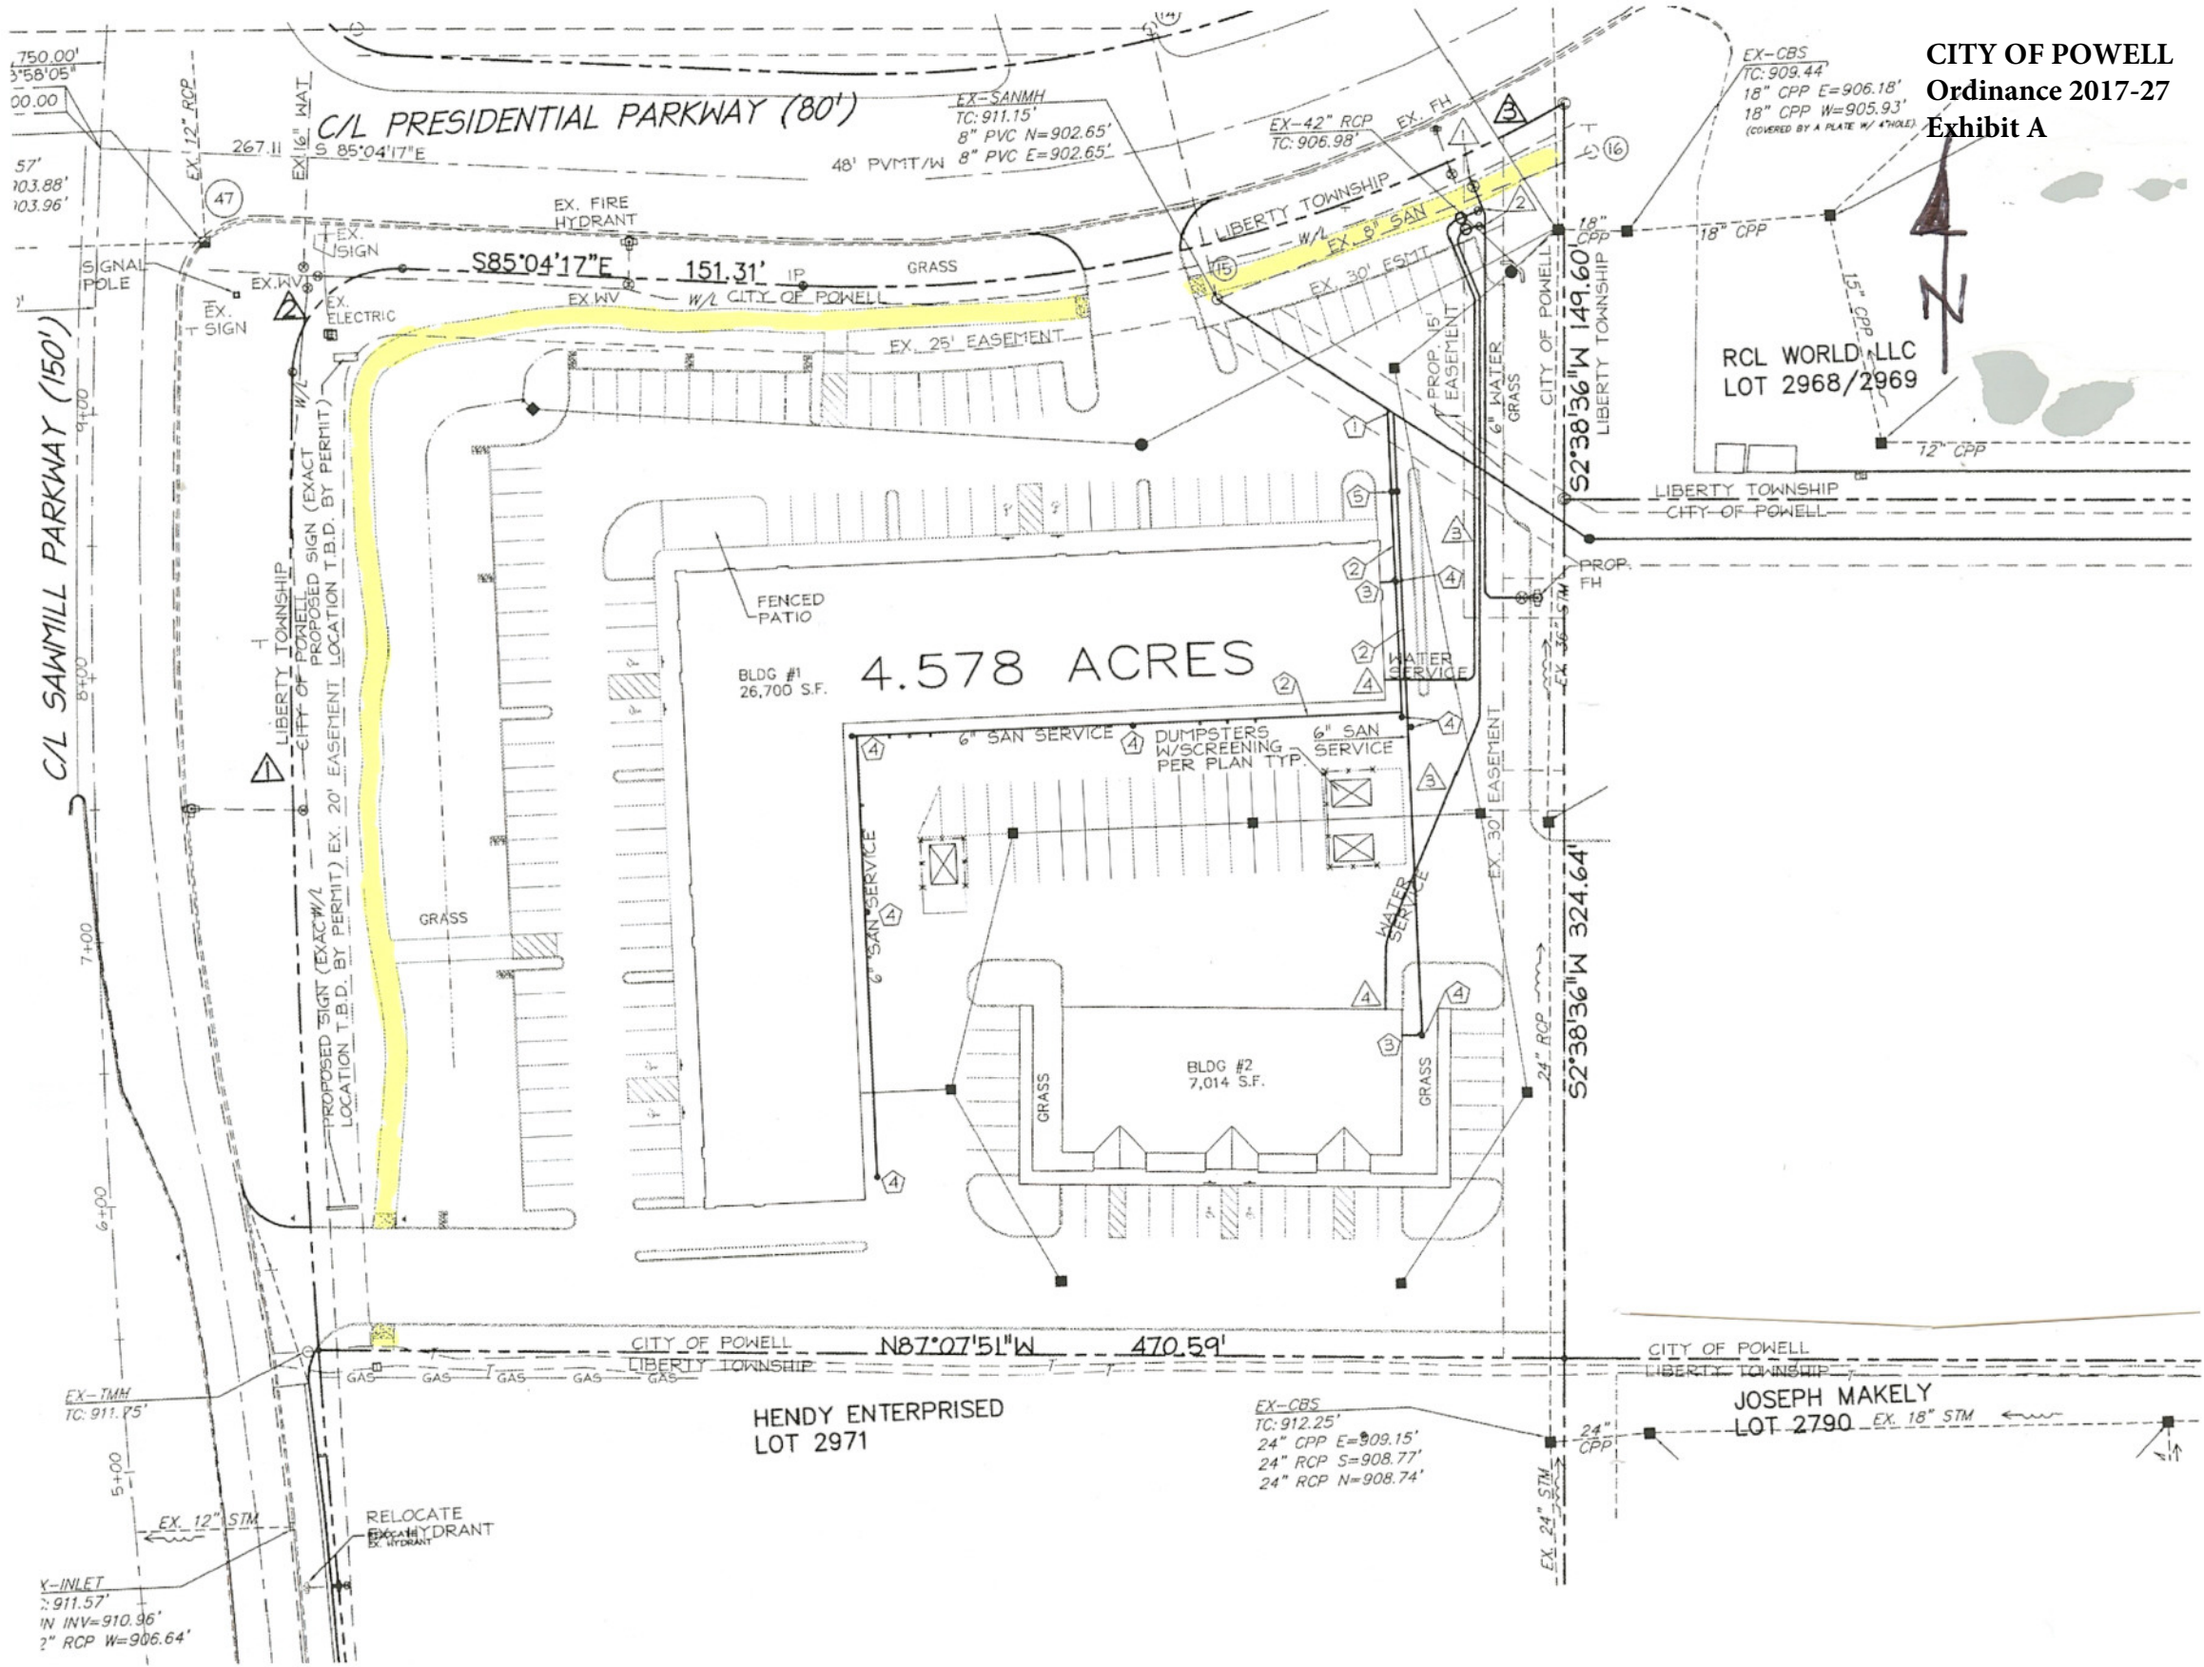CITY OF POWELL
Ordinance 2017-27
Exhibit A